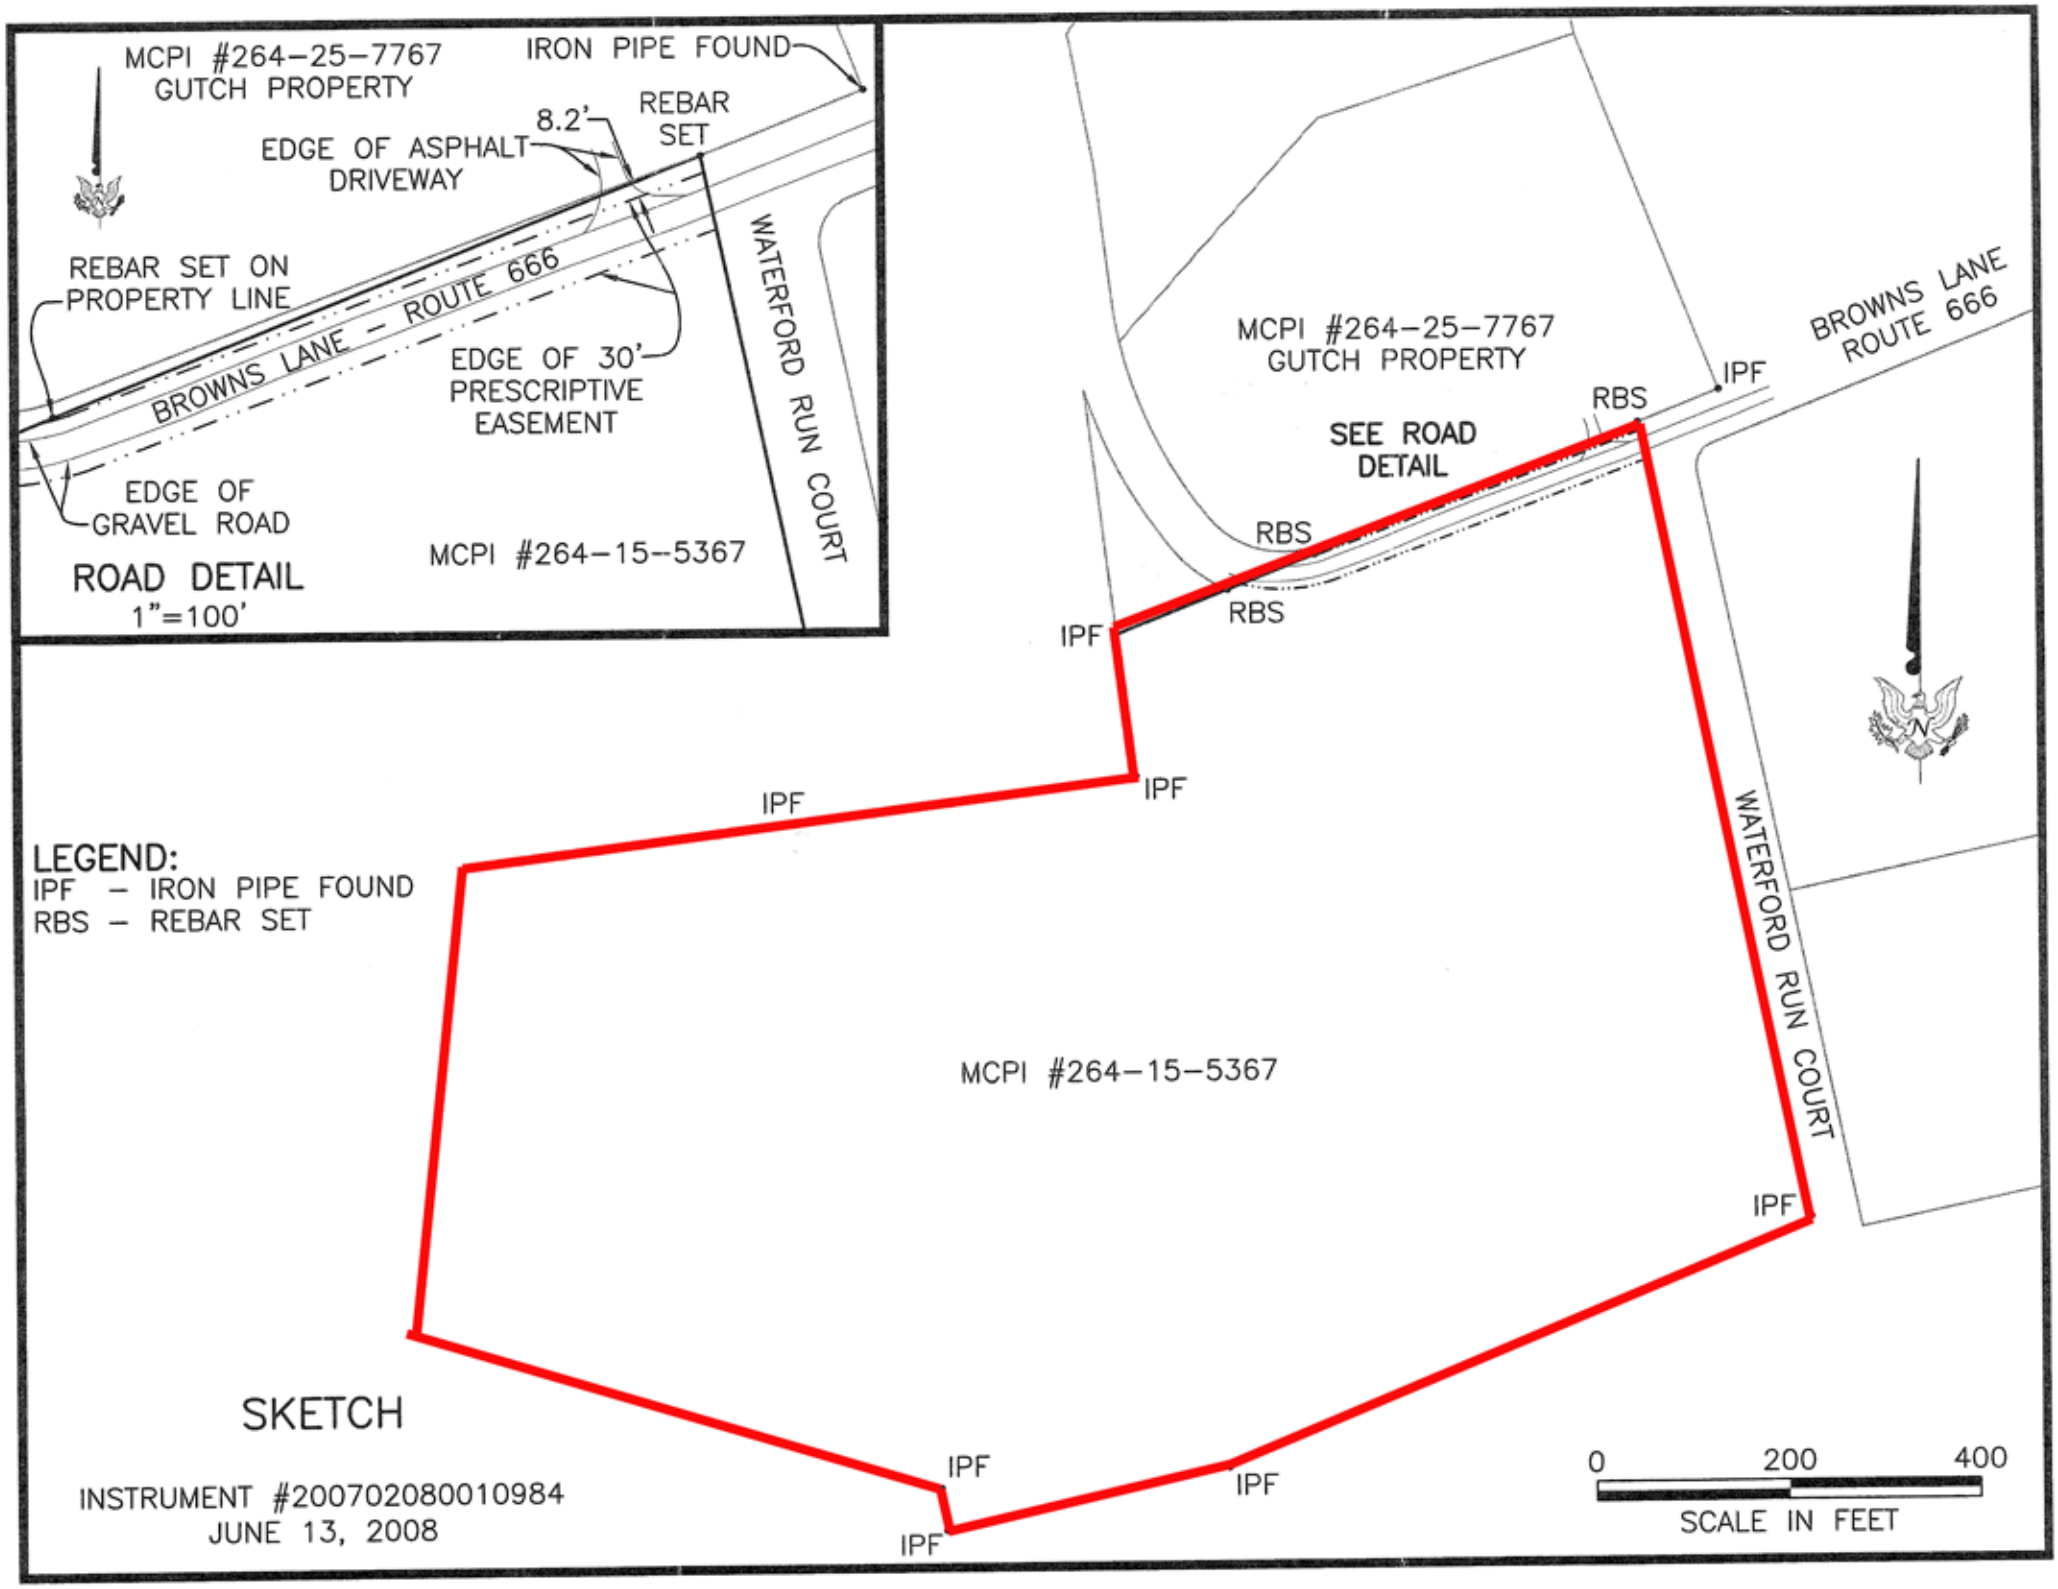
MCPI #264-25-7767
GUTCH PROPERTY
IRON PIPE FOUND
8.2'
REBAR SET
EDGE OF ASPHALT DRIVEWAY
REBAR SET ON PROPERTY LINE
BROWNS LANE - ROUTE 666
EDGE OF 30' PRESCRIPTIVE EASEMENT
WATERFORD RUN COURT
EDGE OF GRAVEL ROAD
MCPI #264-15-5367
ROAD DETAIL
1"=100'
MCPI #264-25-7767
GUTCH PROPERTY
BROWNS LANE
ROUTE 666
IPF
RBS
SEE ROAD DETAIL
RBS
RBS
IPF
IPF
IPF
WATERFORD RUN COURT
LEGEND:
IPF - IRON PIPE FOUND
RBS - REBAR SET
MCPI #264-15-5367
IPF
IPF
IPF
IPF
IPF
0
200
400
SCALE IN FEET
SKETCH
INSTRUMENT #200702080010984
JUNE 13, 2008